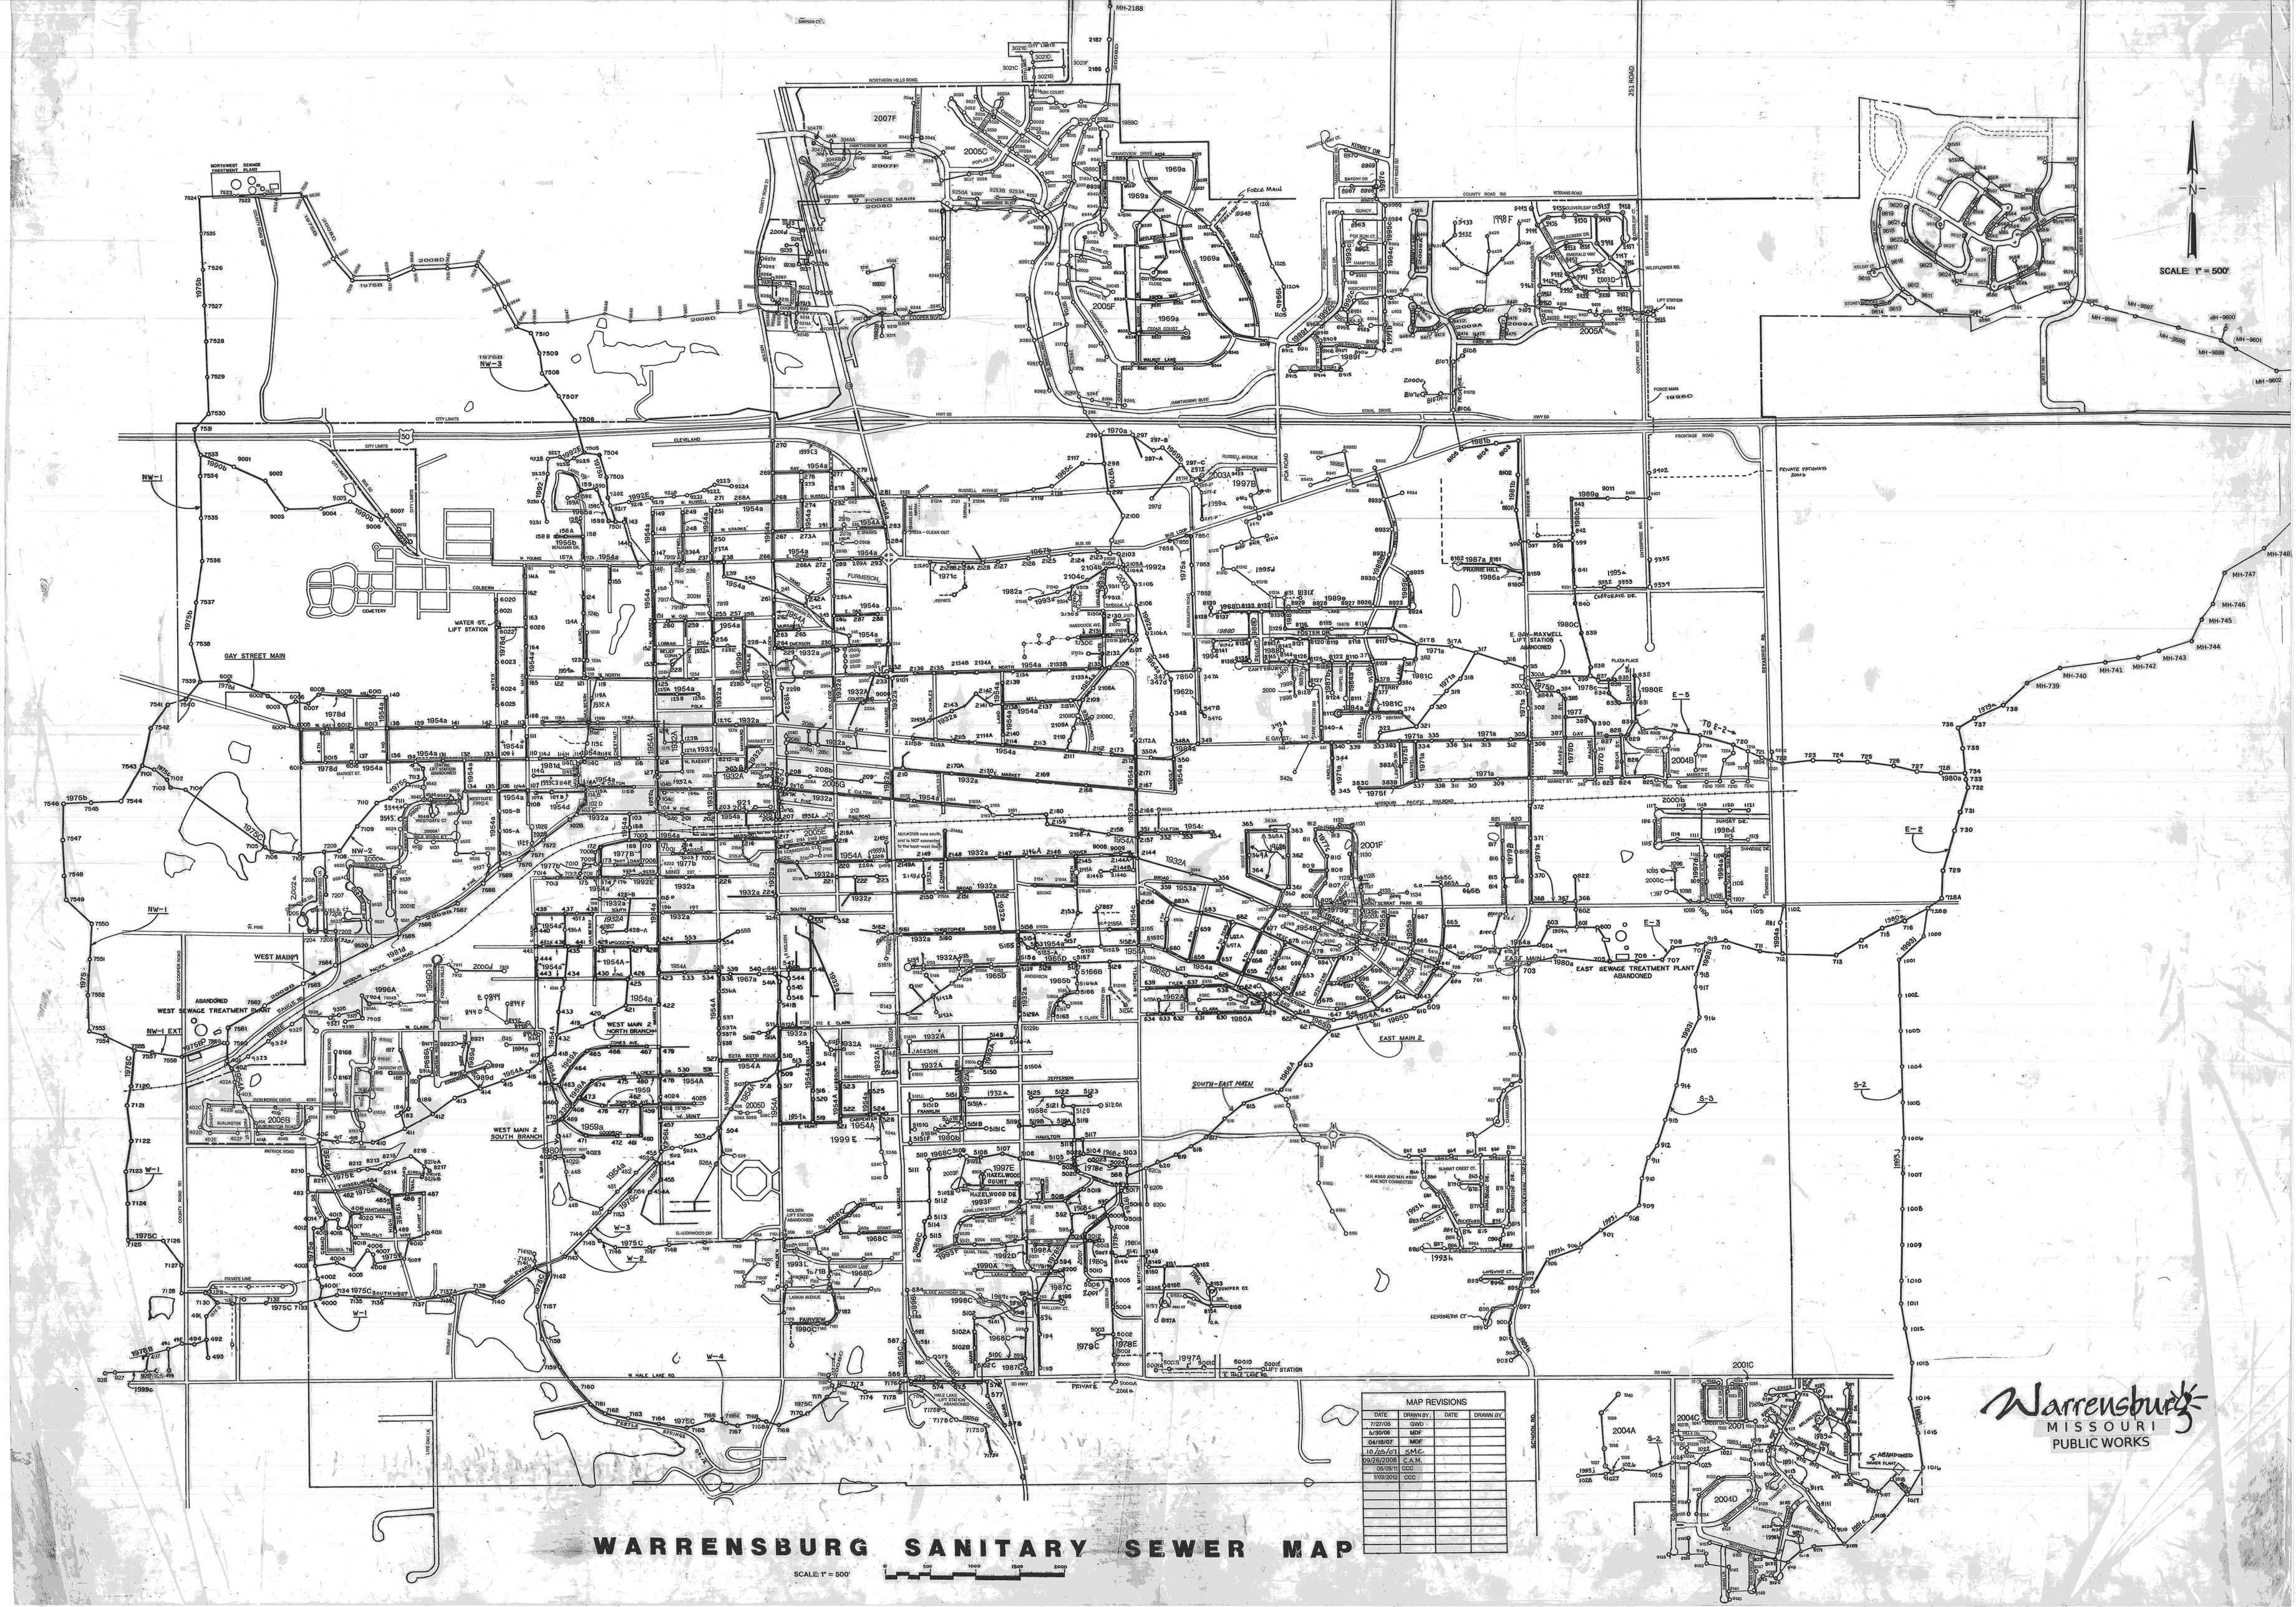

WARRENSBURG SANITARY SEWER MAP

SCALE: 1" = 500'